会签栏			
专业			
会签栏			
专业			

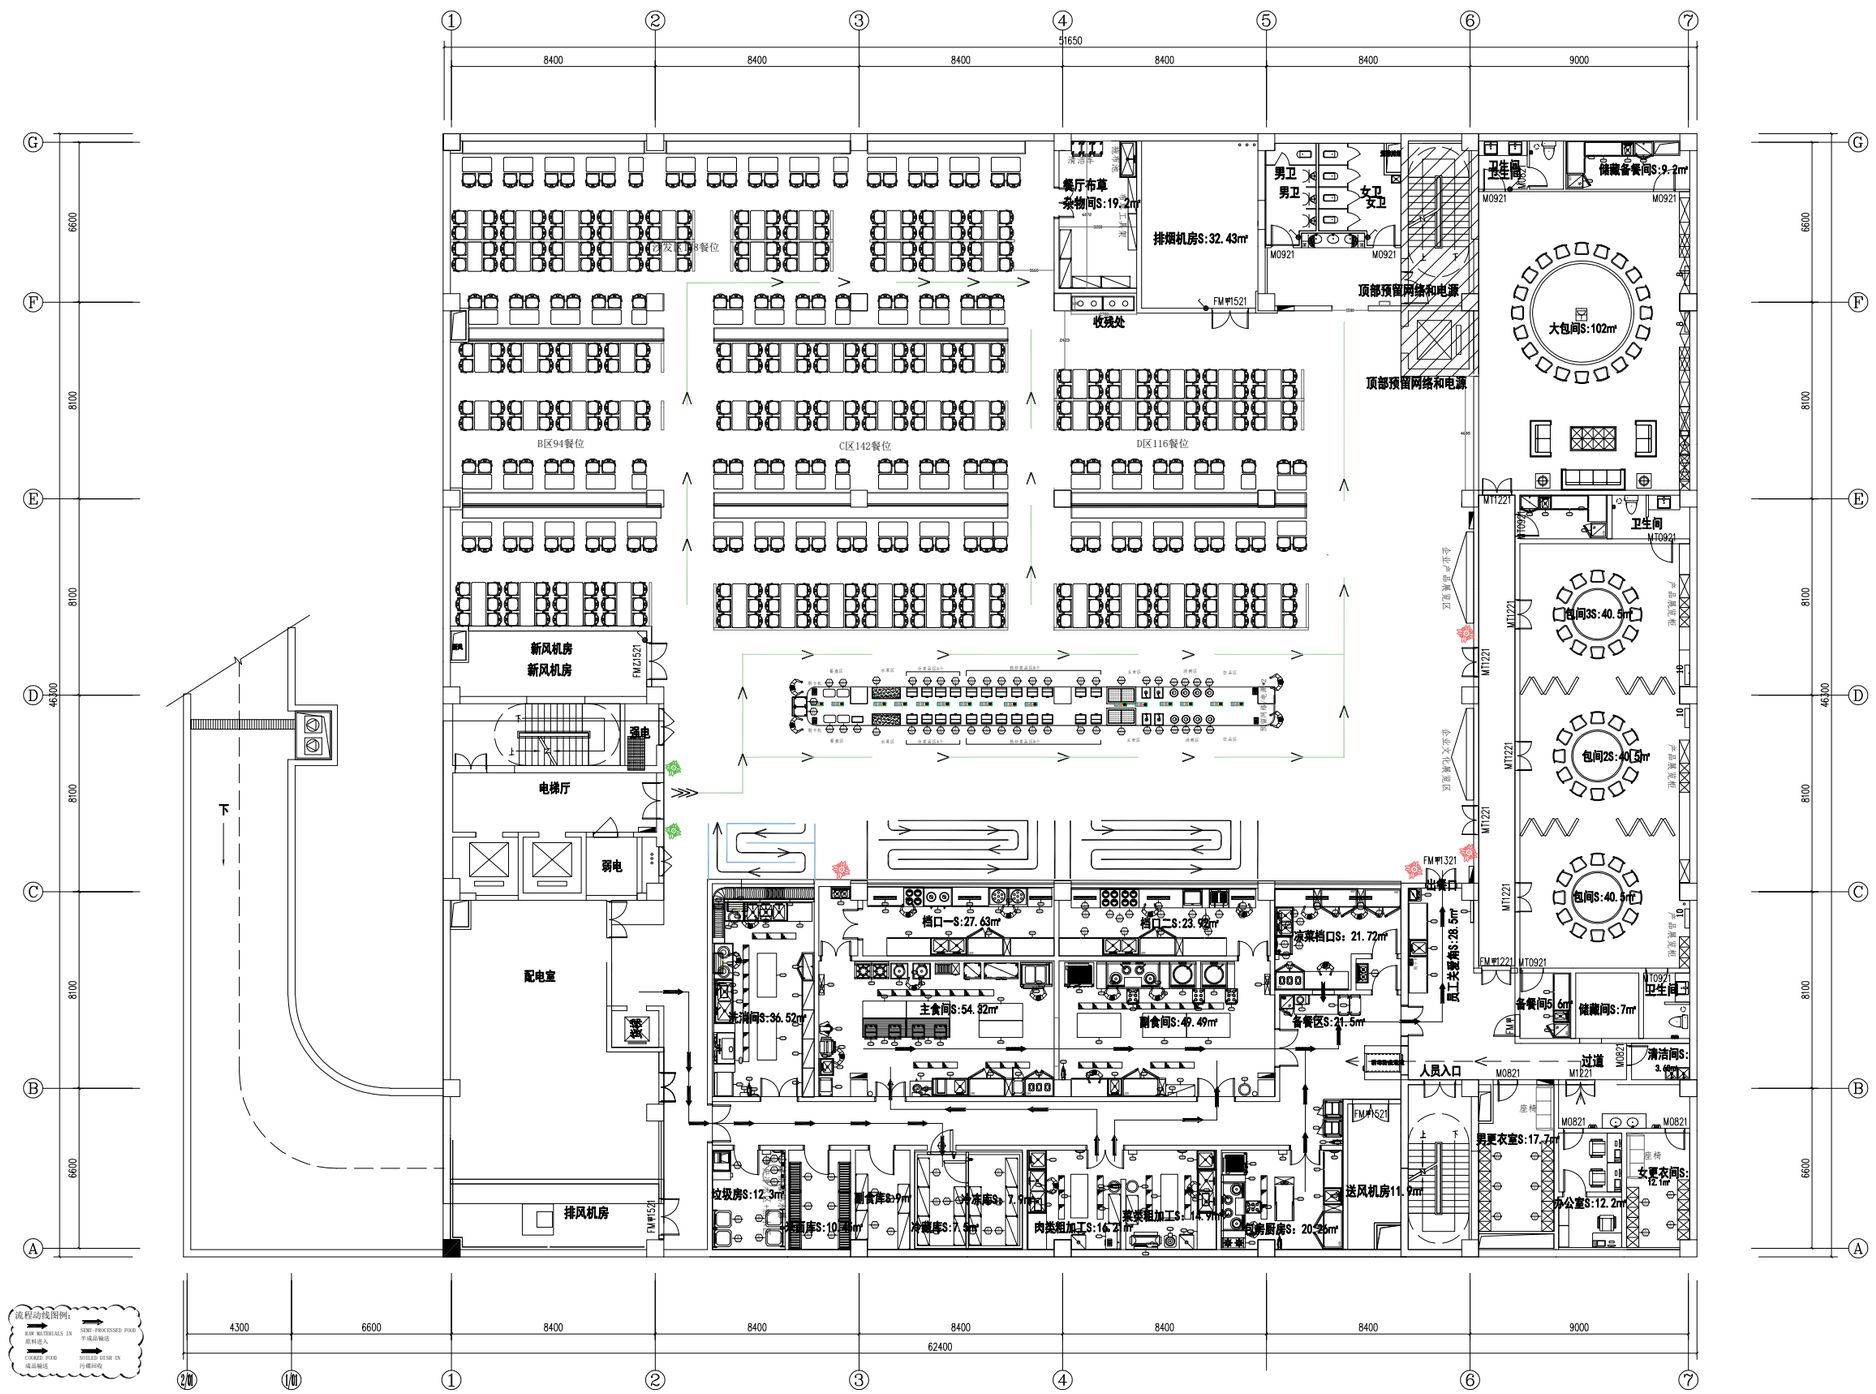

GreenWorldGroup
阁润世界集团

阁润世界工程设计院
Green World Engineering Design Institute

ChiefDesigner: Seven · 宁
FollowDesigner: 晓龙 · Chow

CopyRight© 北京阁润世界集团有限公司

注意事项

1:本图纸经过盖章,只证明本版本图纸为阁润世界公司设计,并无其它法律效益.
2:如若甲方采用本版本图纸,则应与阁润世界公司签订-设计图纸确认函.
3:甲方根据阁润提供的图纸施工,应该在选材施工方面符合国家相关要求
4:阁润公司所设计图纸,并不承担施工责任
5:阁润设计图纸相匹配的例如水/电/气/通风等系统图纸,与相关同版本平面布局图相匹配
6:阁润世界公司不承担由于图纸版本不匹配或后期删减设备修改的平面图与之前施工系统图不匹配的责任

Matters needing attention

1: the drawings are stamped only to prove that the drawings of this version are designed by Green world company and have no other legal benefits.
2: if Party A adopts this version of drawings, it should sign the confirmation of design drawings with Green world company.
3: according to the drawings provided by Green, Party A shall comply with the relevant requirements of the state in the selection and construction.
The design drawings of
4: Green company do not bear the responsibility of construction.
5: system design drawings matching water / electricity / gas / ventilation system drawings match the layout plan of the same version.
6: Green world company does not assume responsibility for the mismatch of the layout of the drawings or the modification of the later equipment with the previous construction system diagram.

PROJECT 项目名称: 北京红星股份有限公司	SCALE 比例: 1:100	Designer signature 设计师确认签字:	Design Institute seal 设计盖章:
DRAWING TITLE 图名: B1层厨房平面布局图(修正)	DATE 日期: 2022-06-21	Signature of the design dierctor 设计总监确认签字:	
PROJECT PLACE 项目地址: 北京怀柔区红星路1号	DESIGN BY设计: kevin	Signatures of the constructor 施工方确认签字:	
PROJECT AREA 项目面积: 厨房总面积: 431平米	DRAWING BY绘图: Seven	Signature of Party A 甲方确认签字:	G-0312001